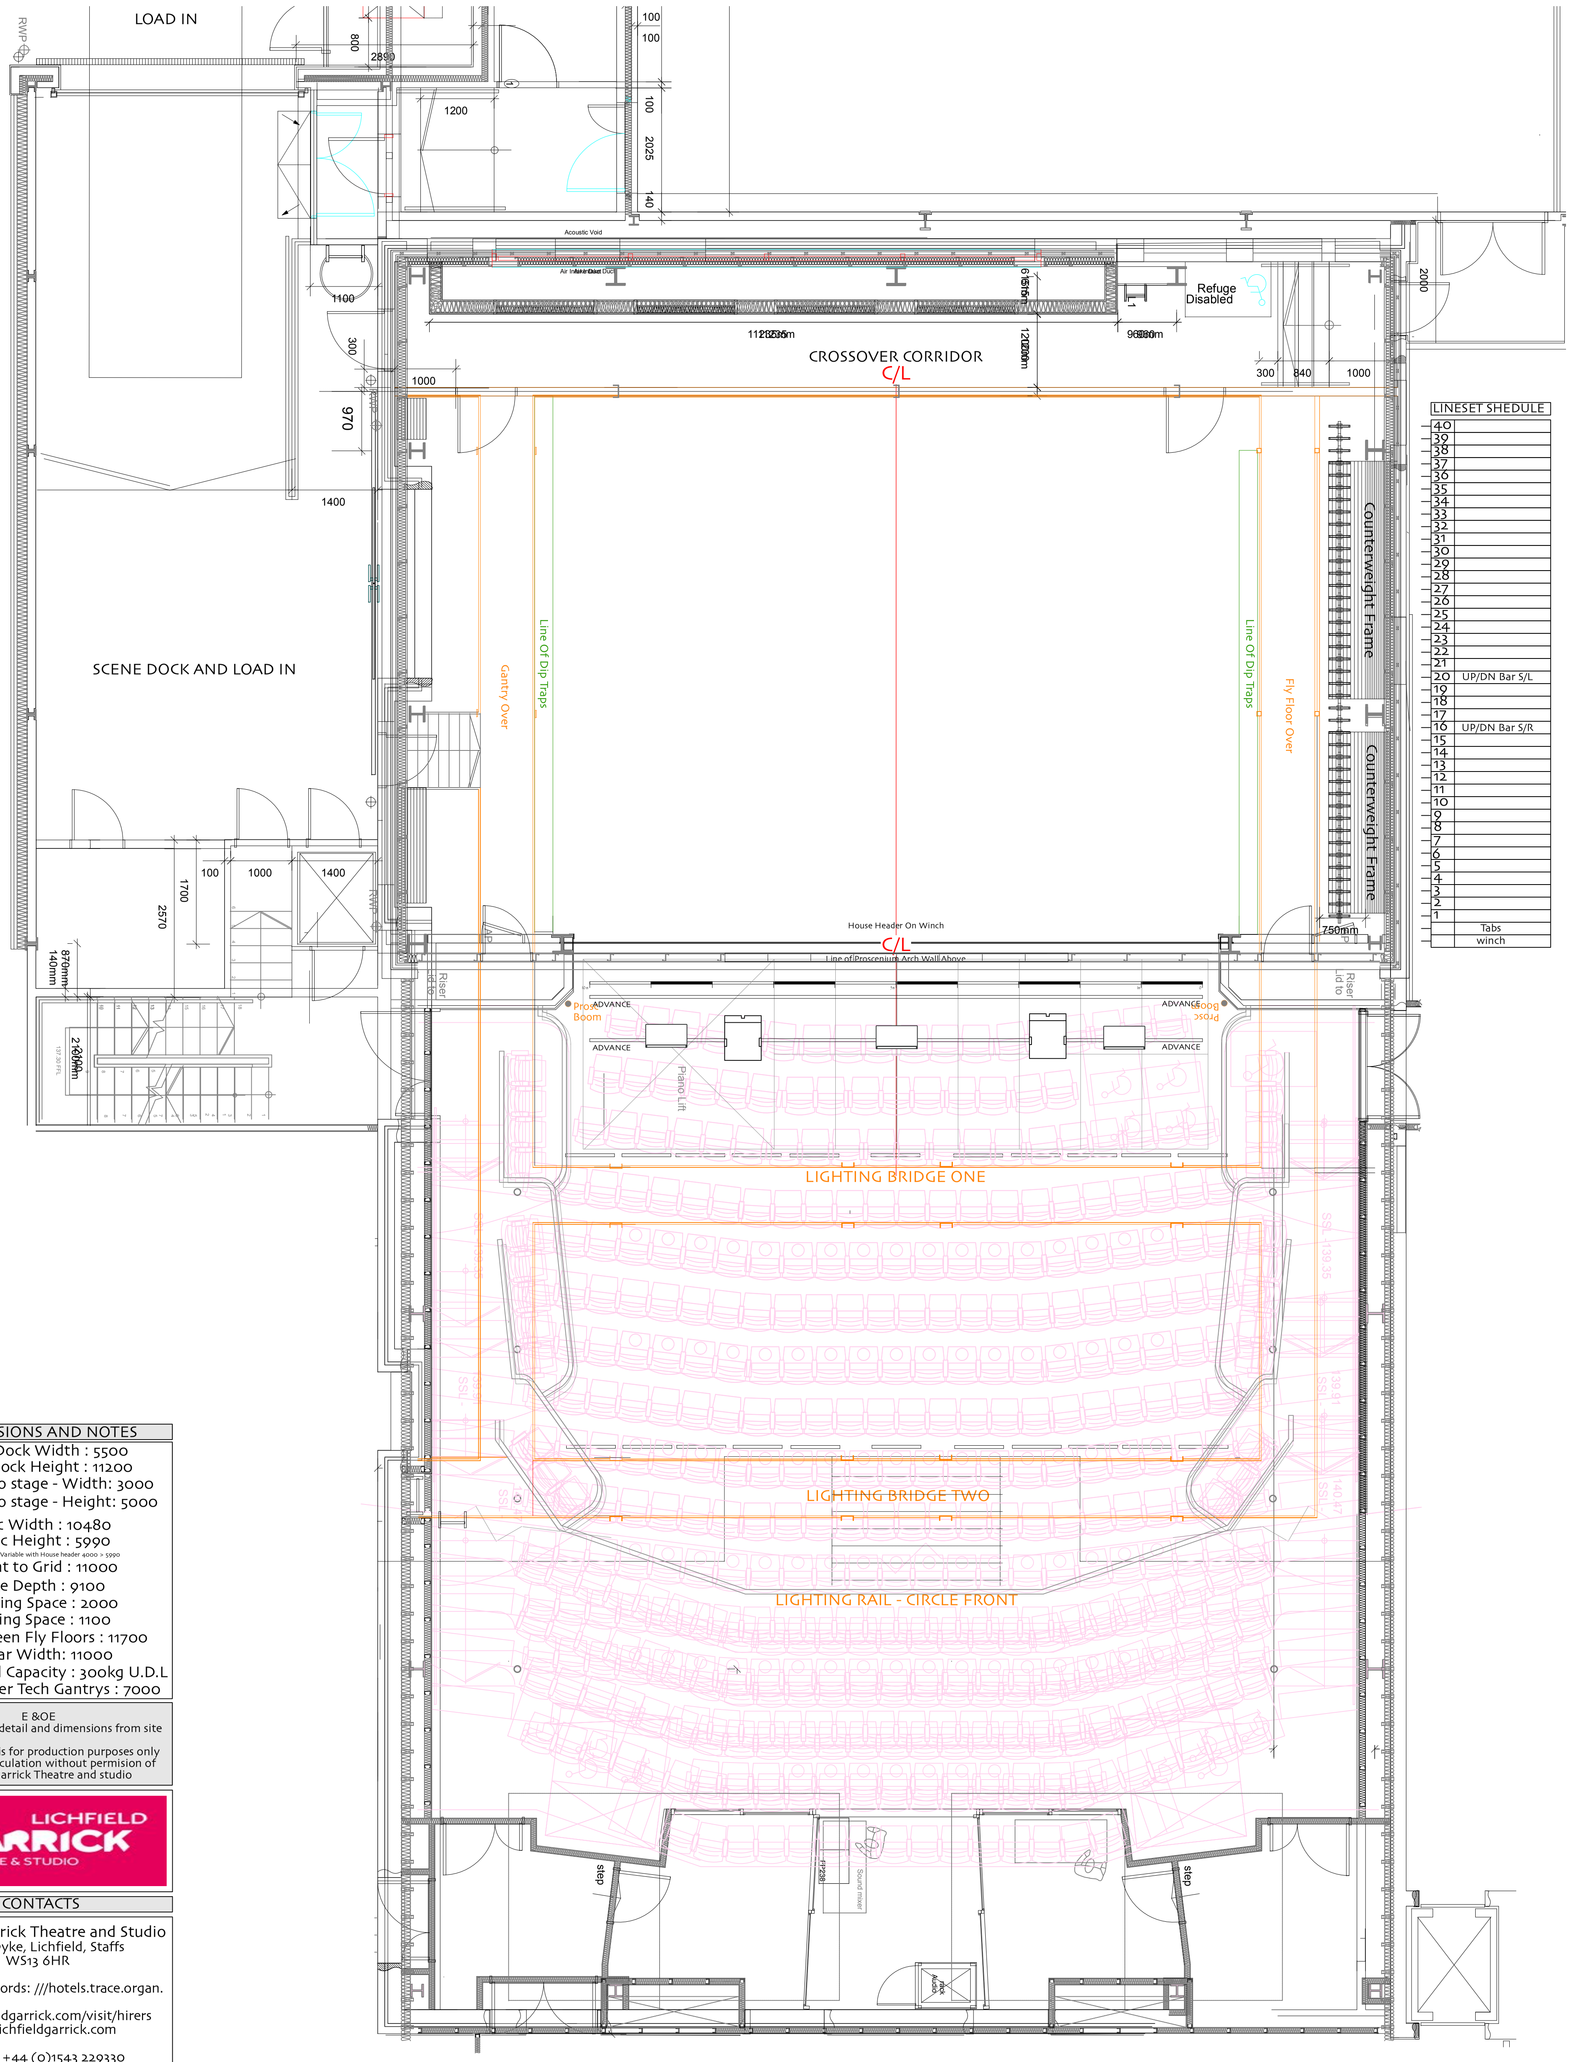

DIMENSIONS AND NOTES

Scene Dock Width : 5500
Scene Dock Height : 11200
S/R Door to stage - Width: 3000
S/R Door to stage - Height: 5000

Prosc Width : 10480
Prosc Height : 5990
Prosc height Variable with House header 4000 > 5990
Height to Grid : 11000
Stage Depth : 9100
S/R Wing Space : 2000
S/L Wing Space : 1100
Dist between Fly Floors : 11700
Fly Bar Width: 11000
Fly Bars Load Capacity : 300kg U.D.L
Height Under Tech Gantrys : 7000

E &OE
Please check all detail and dimensions from site

This document is for production purposes only
Not general circulation without permision of
Lichfield Garrick Theatre and studio

LICHFIELD GARRICK THEATRE & STUDIO

CONTACTS

Lichfield Garrick Theatre and Studio
Castle Dyke, Lichfield, Staffs
WS13 6HR

WhatThree Words: ///hotels.trace.organ.

www.lichfieldgarrick.com/visit/hirers
www.lichfieldgarrick.com

Main T: +44 (0)1543 229330

Head Of Production - Pete Orton-Brown
E: pete.orton-brown@lichfieldgarrick.com

T: +44 (0)1543 412129

Technical Manager - Adie Barnes
E: adie.barnes@lichfieldgarrick.com

T: +44 (0)1543 412113

DRAWING DETAIL

SCALE 1:50

Revision Notes	Drawing
	1 OF: 2
Prepared: Adie Barnes	Date: 21/12/2025

THEATRE GROUNDPLAN